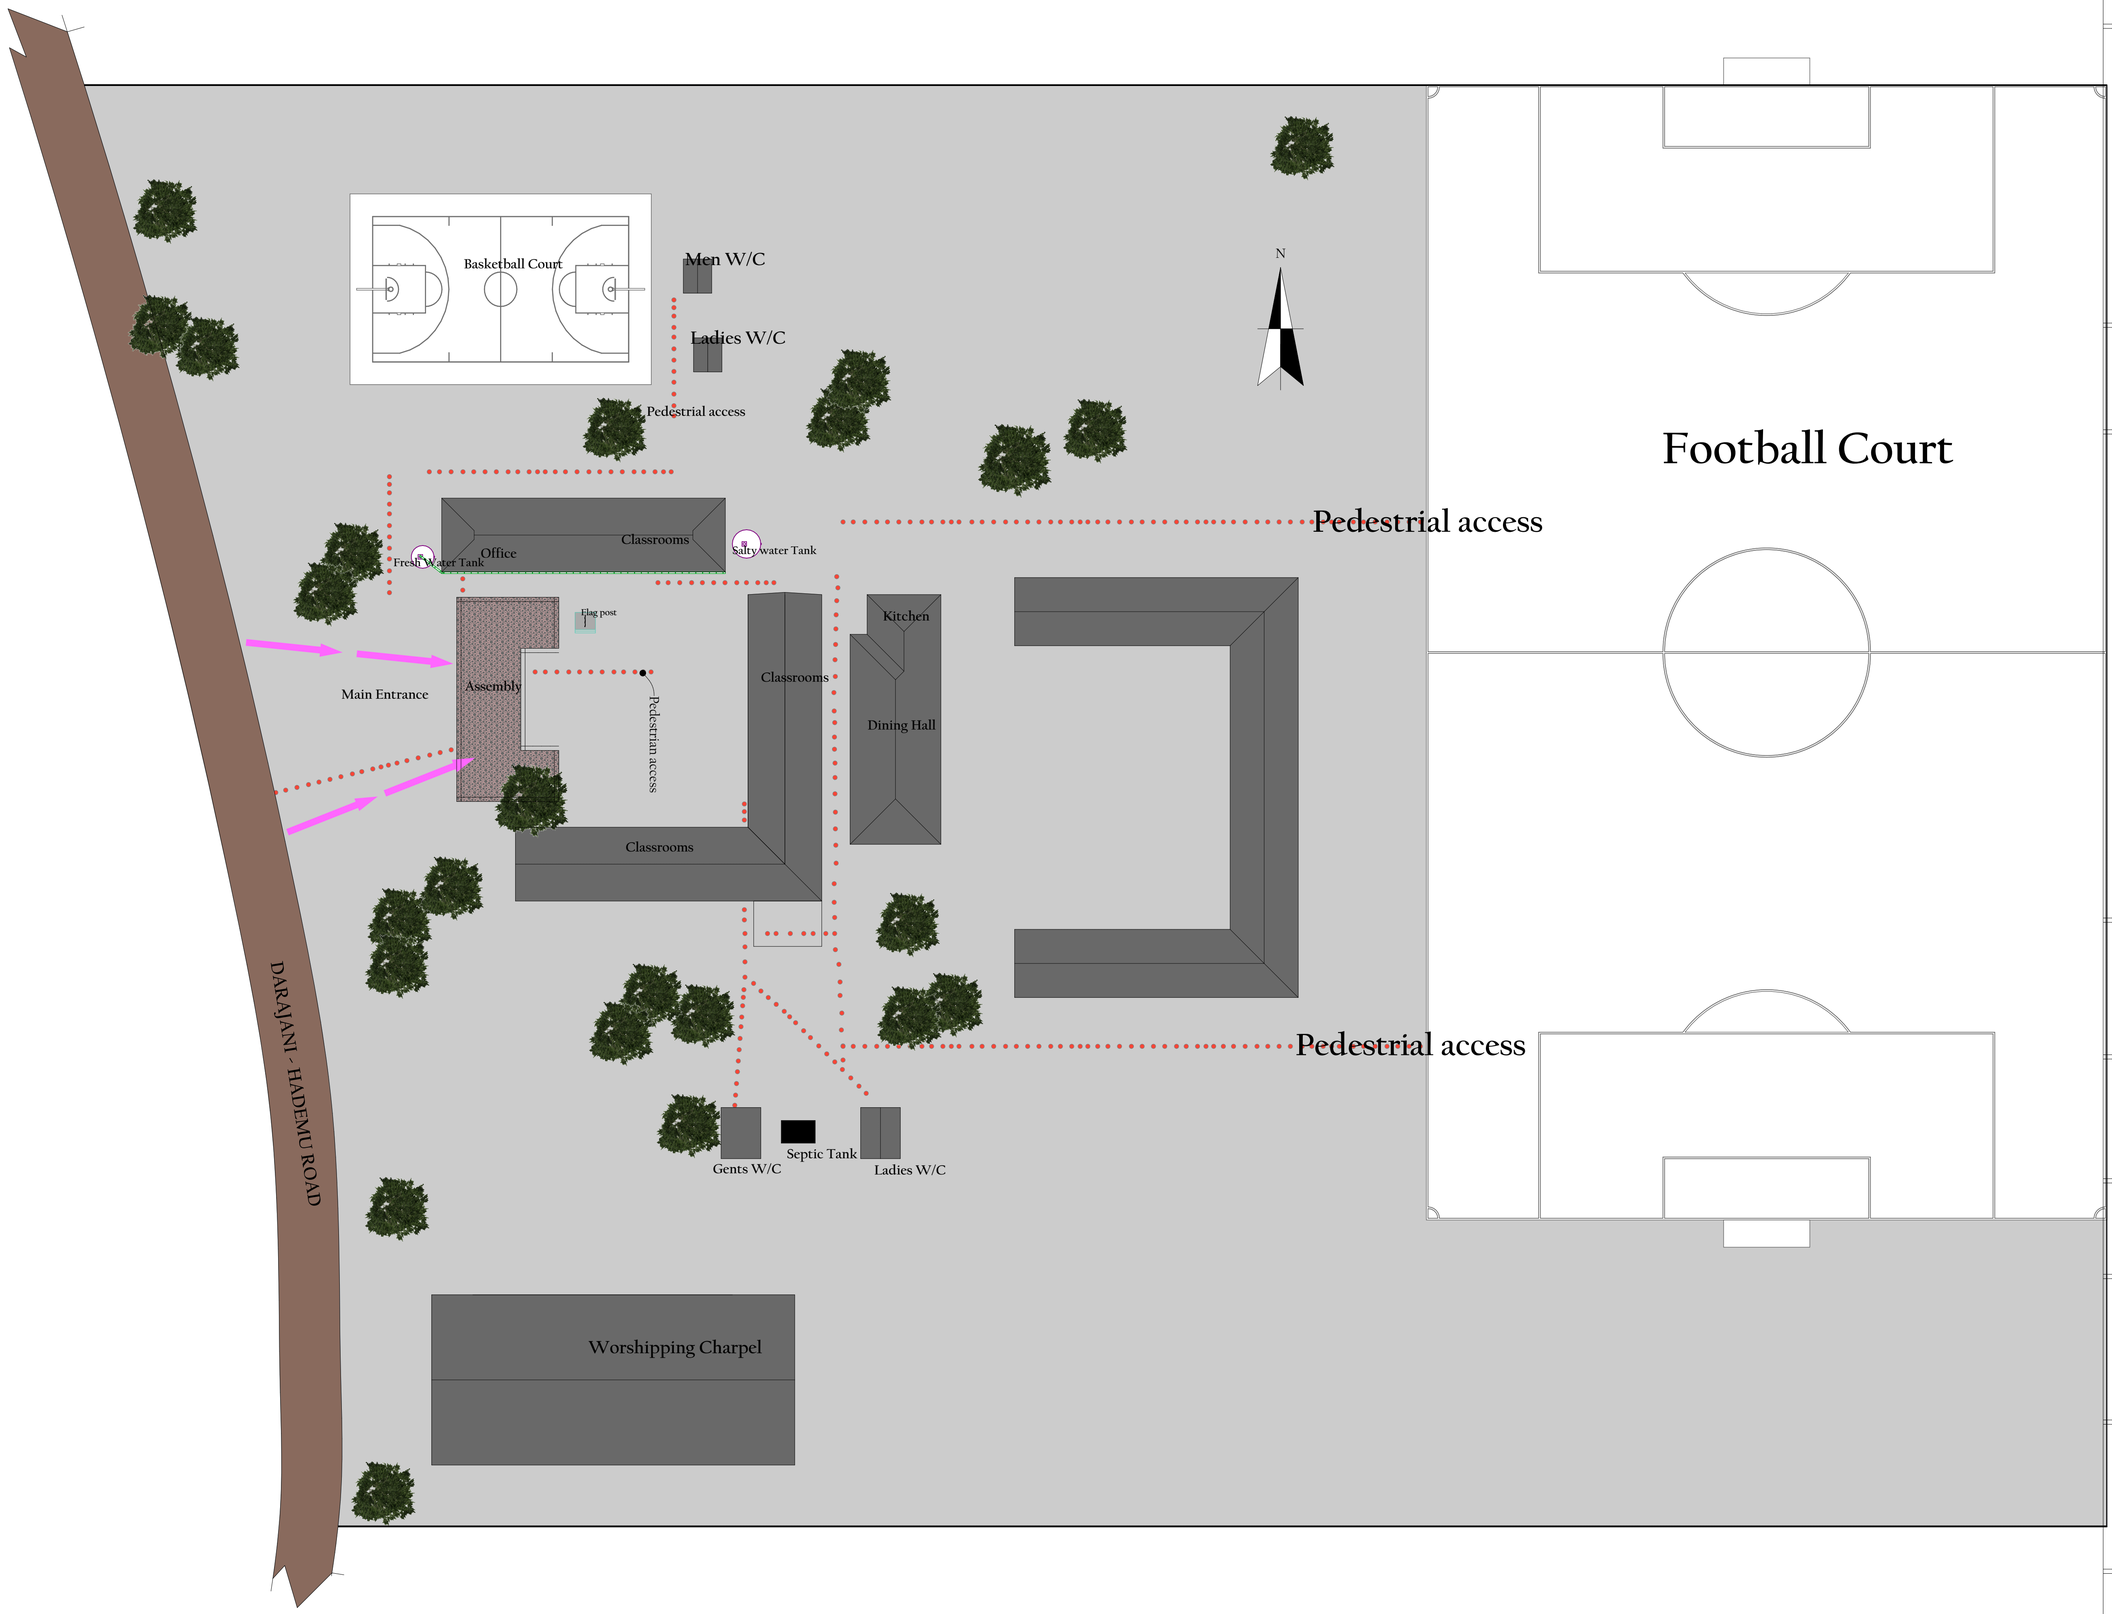


LEGEND

- Trees
- w/c — Water Closet
- Pedestrial Access
- Water Tank

Client Details :

SOLACE EDUCATION CENTRE

Drawing Title :

SITE PLAN

PLOT NO :

2119

Design / Drawn by :

WEKESA .D. SIMIYU

Date :

September 2026

Scale :

1: 250